
The Monroe

FRONT ELEVATION




Illustrative rendering with standing-seam garage canopy

Main level

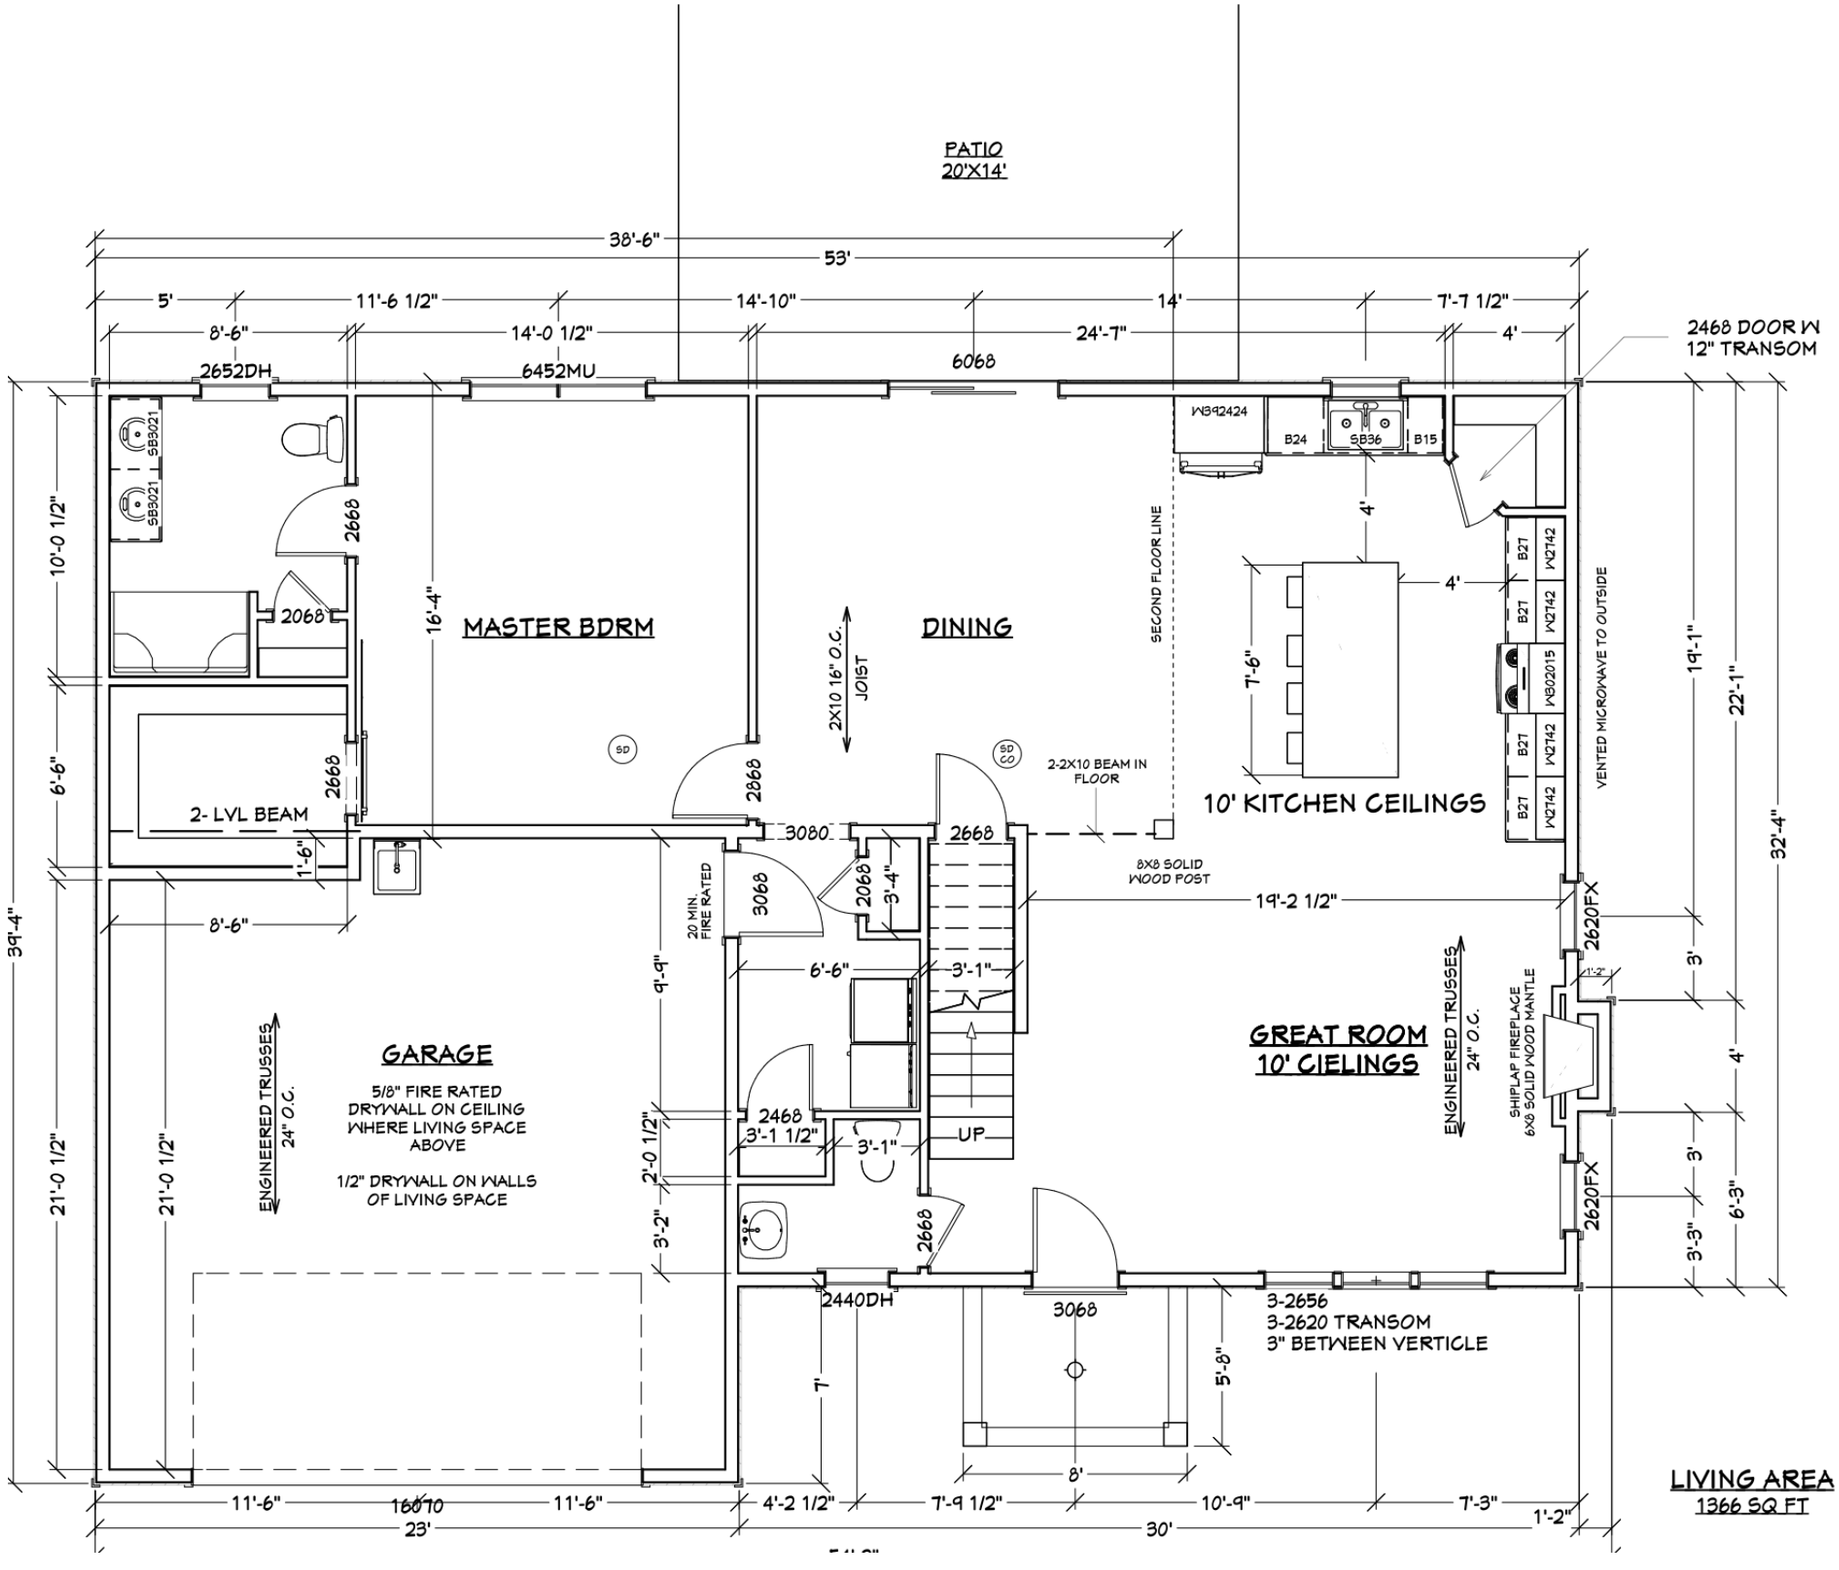


Dimensions shown as drawn

Upper level

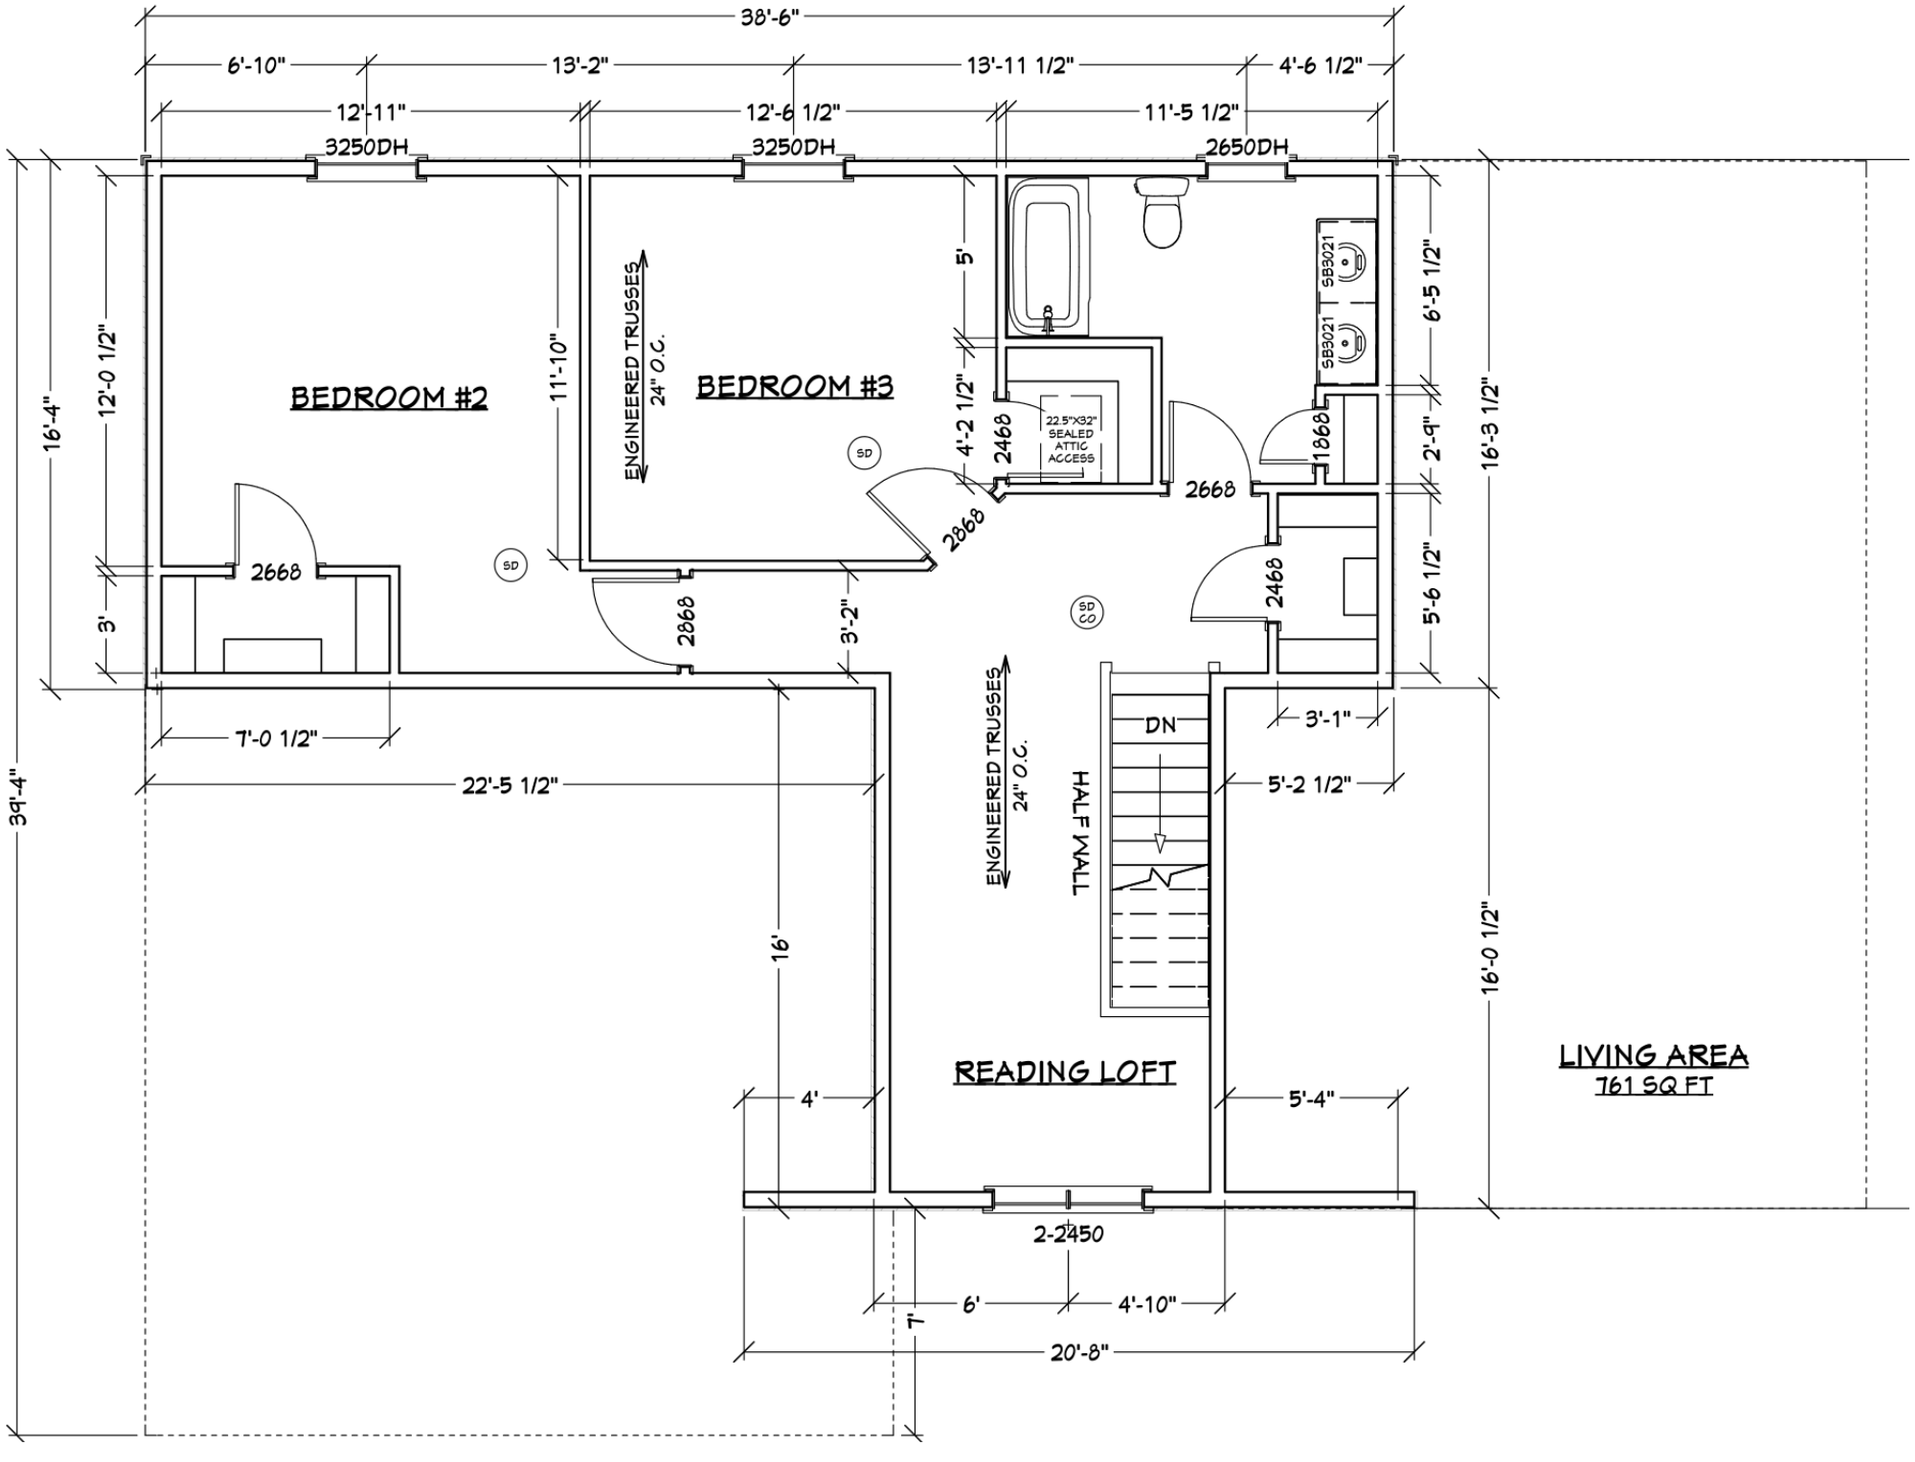

Dimensions shown as drawn

Lower Level

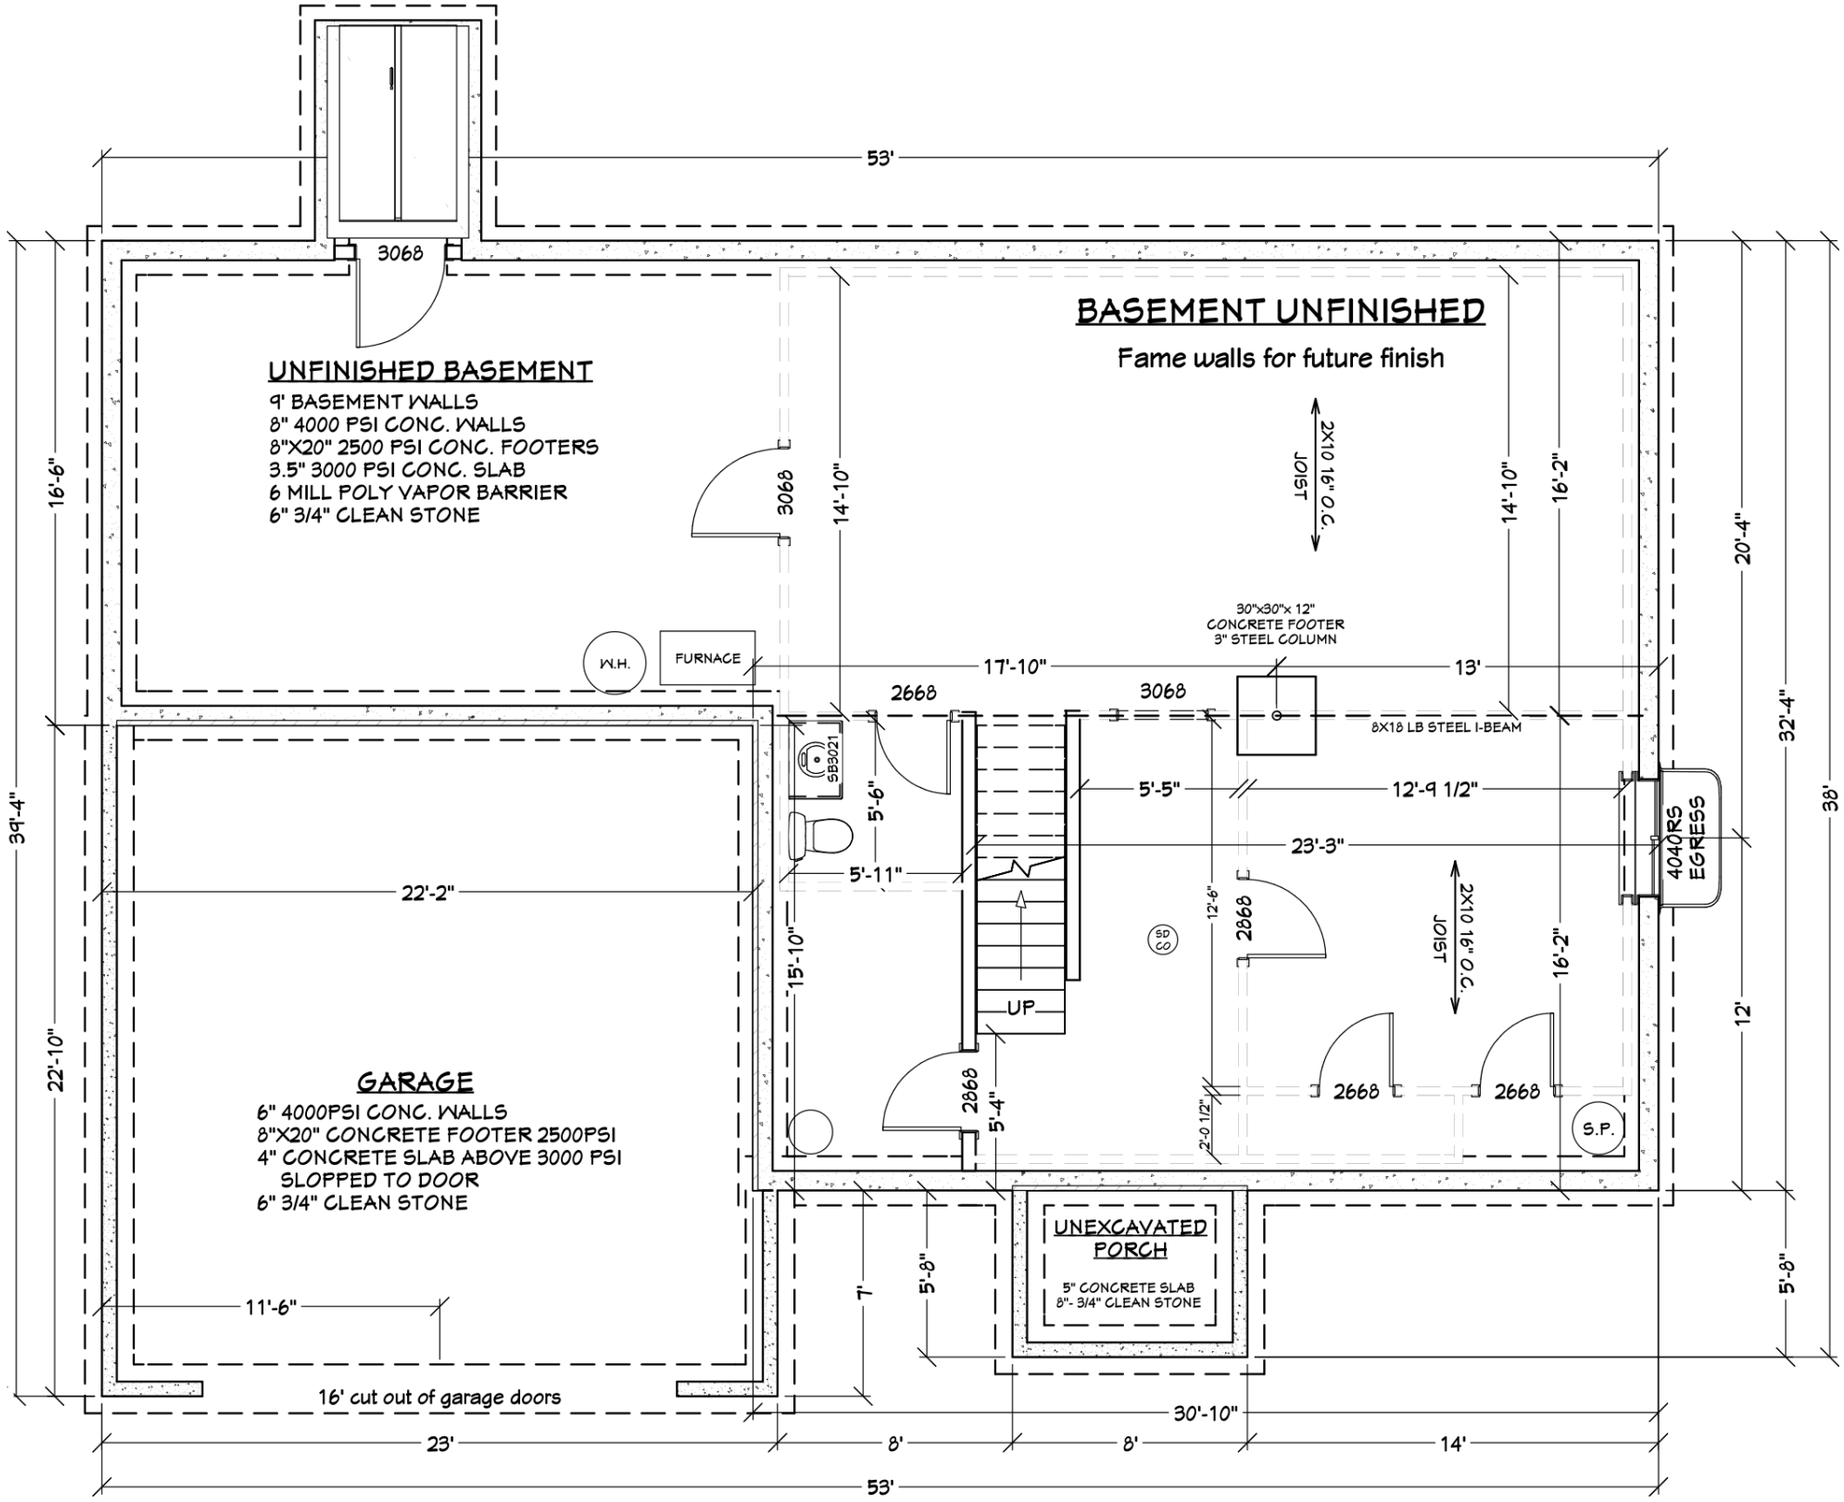

Unfinished basement as shown on permit plan