
The Lexington Plan



Front Elevation


Illustrative exterior rendering

First Floor

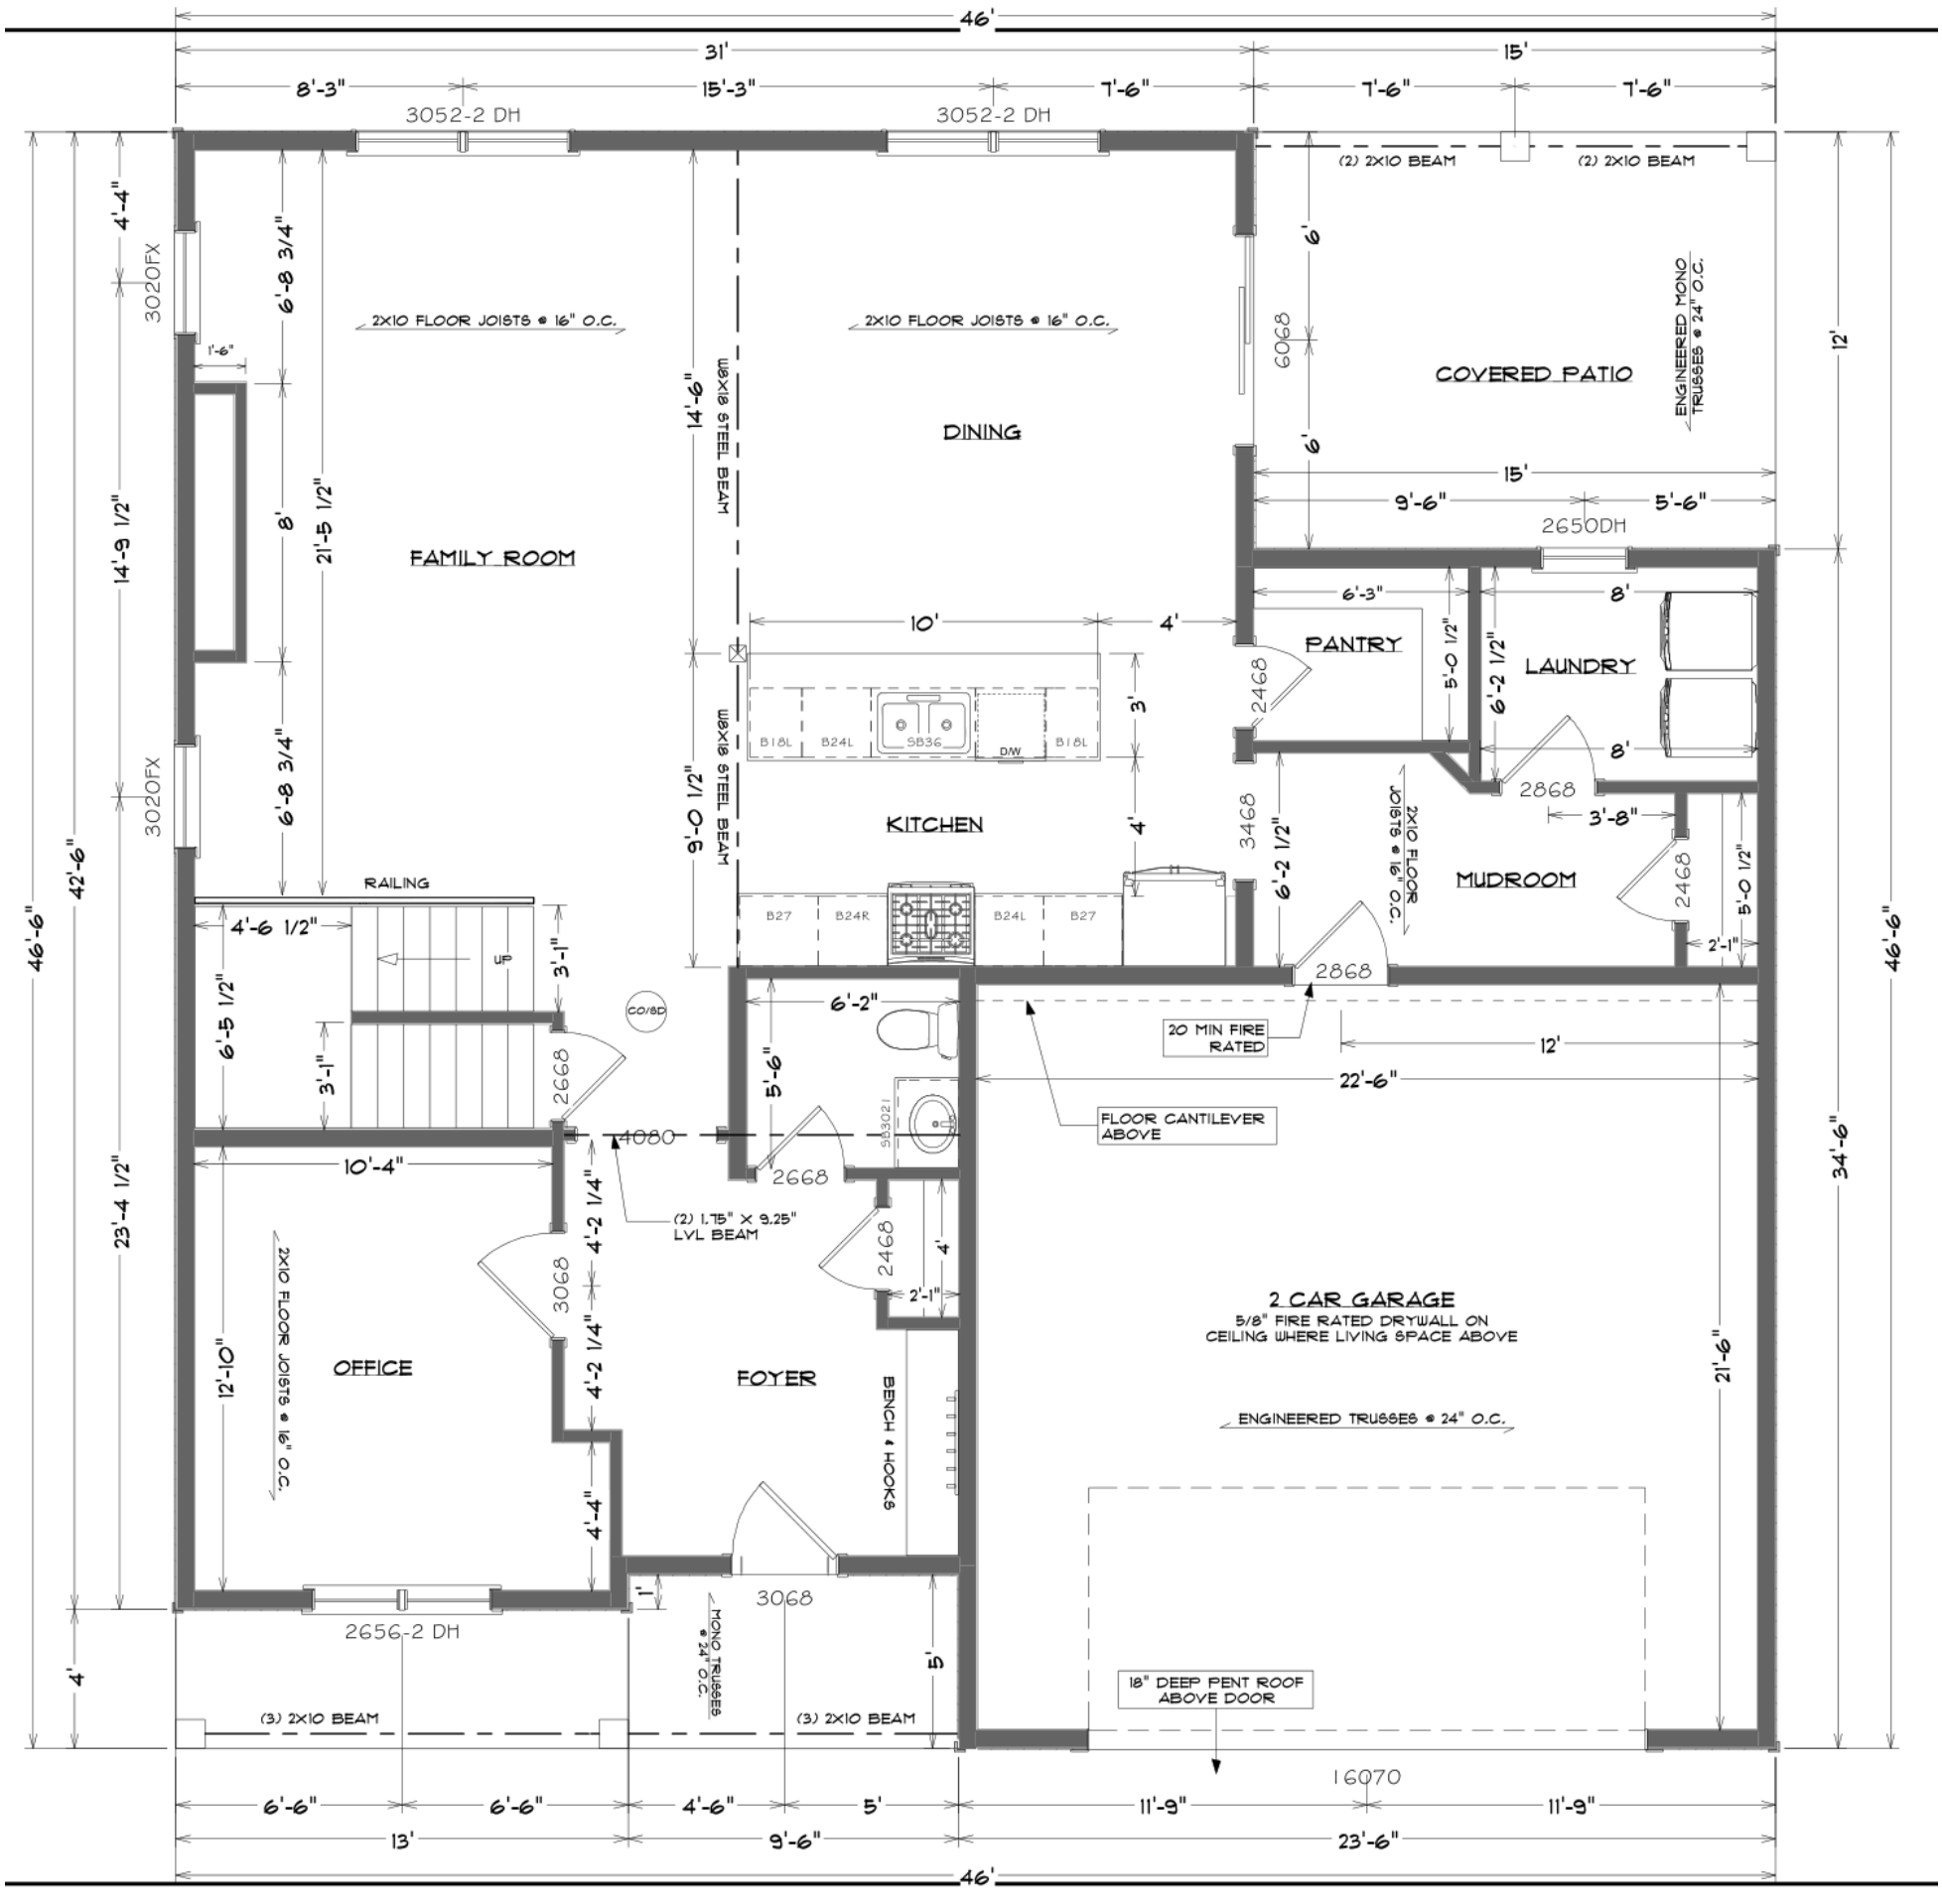


The Lexington Plan

Second Floor

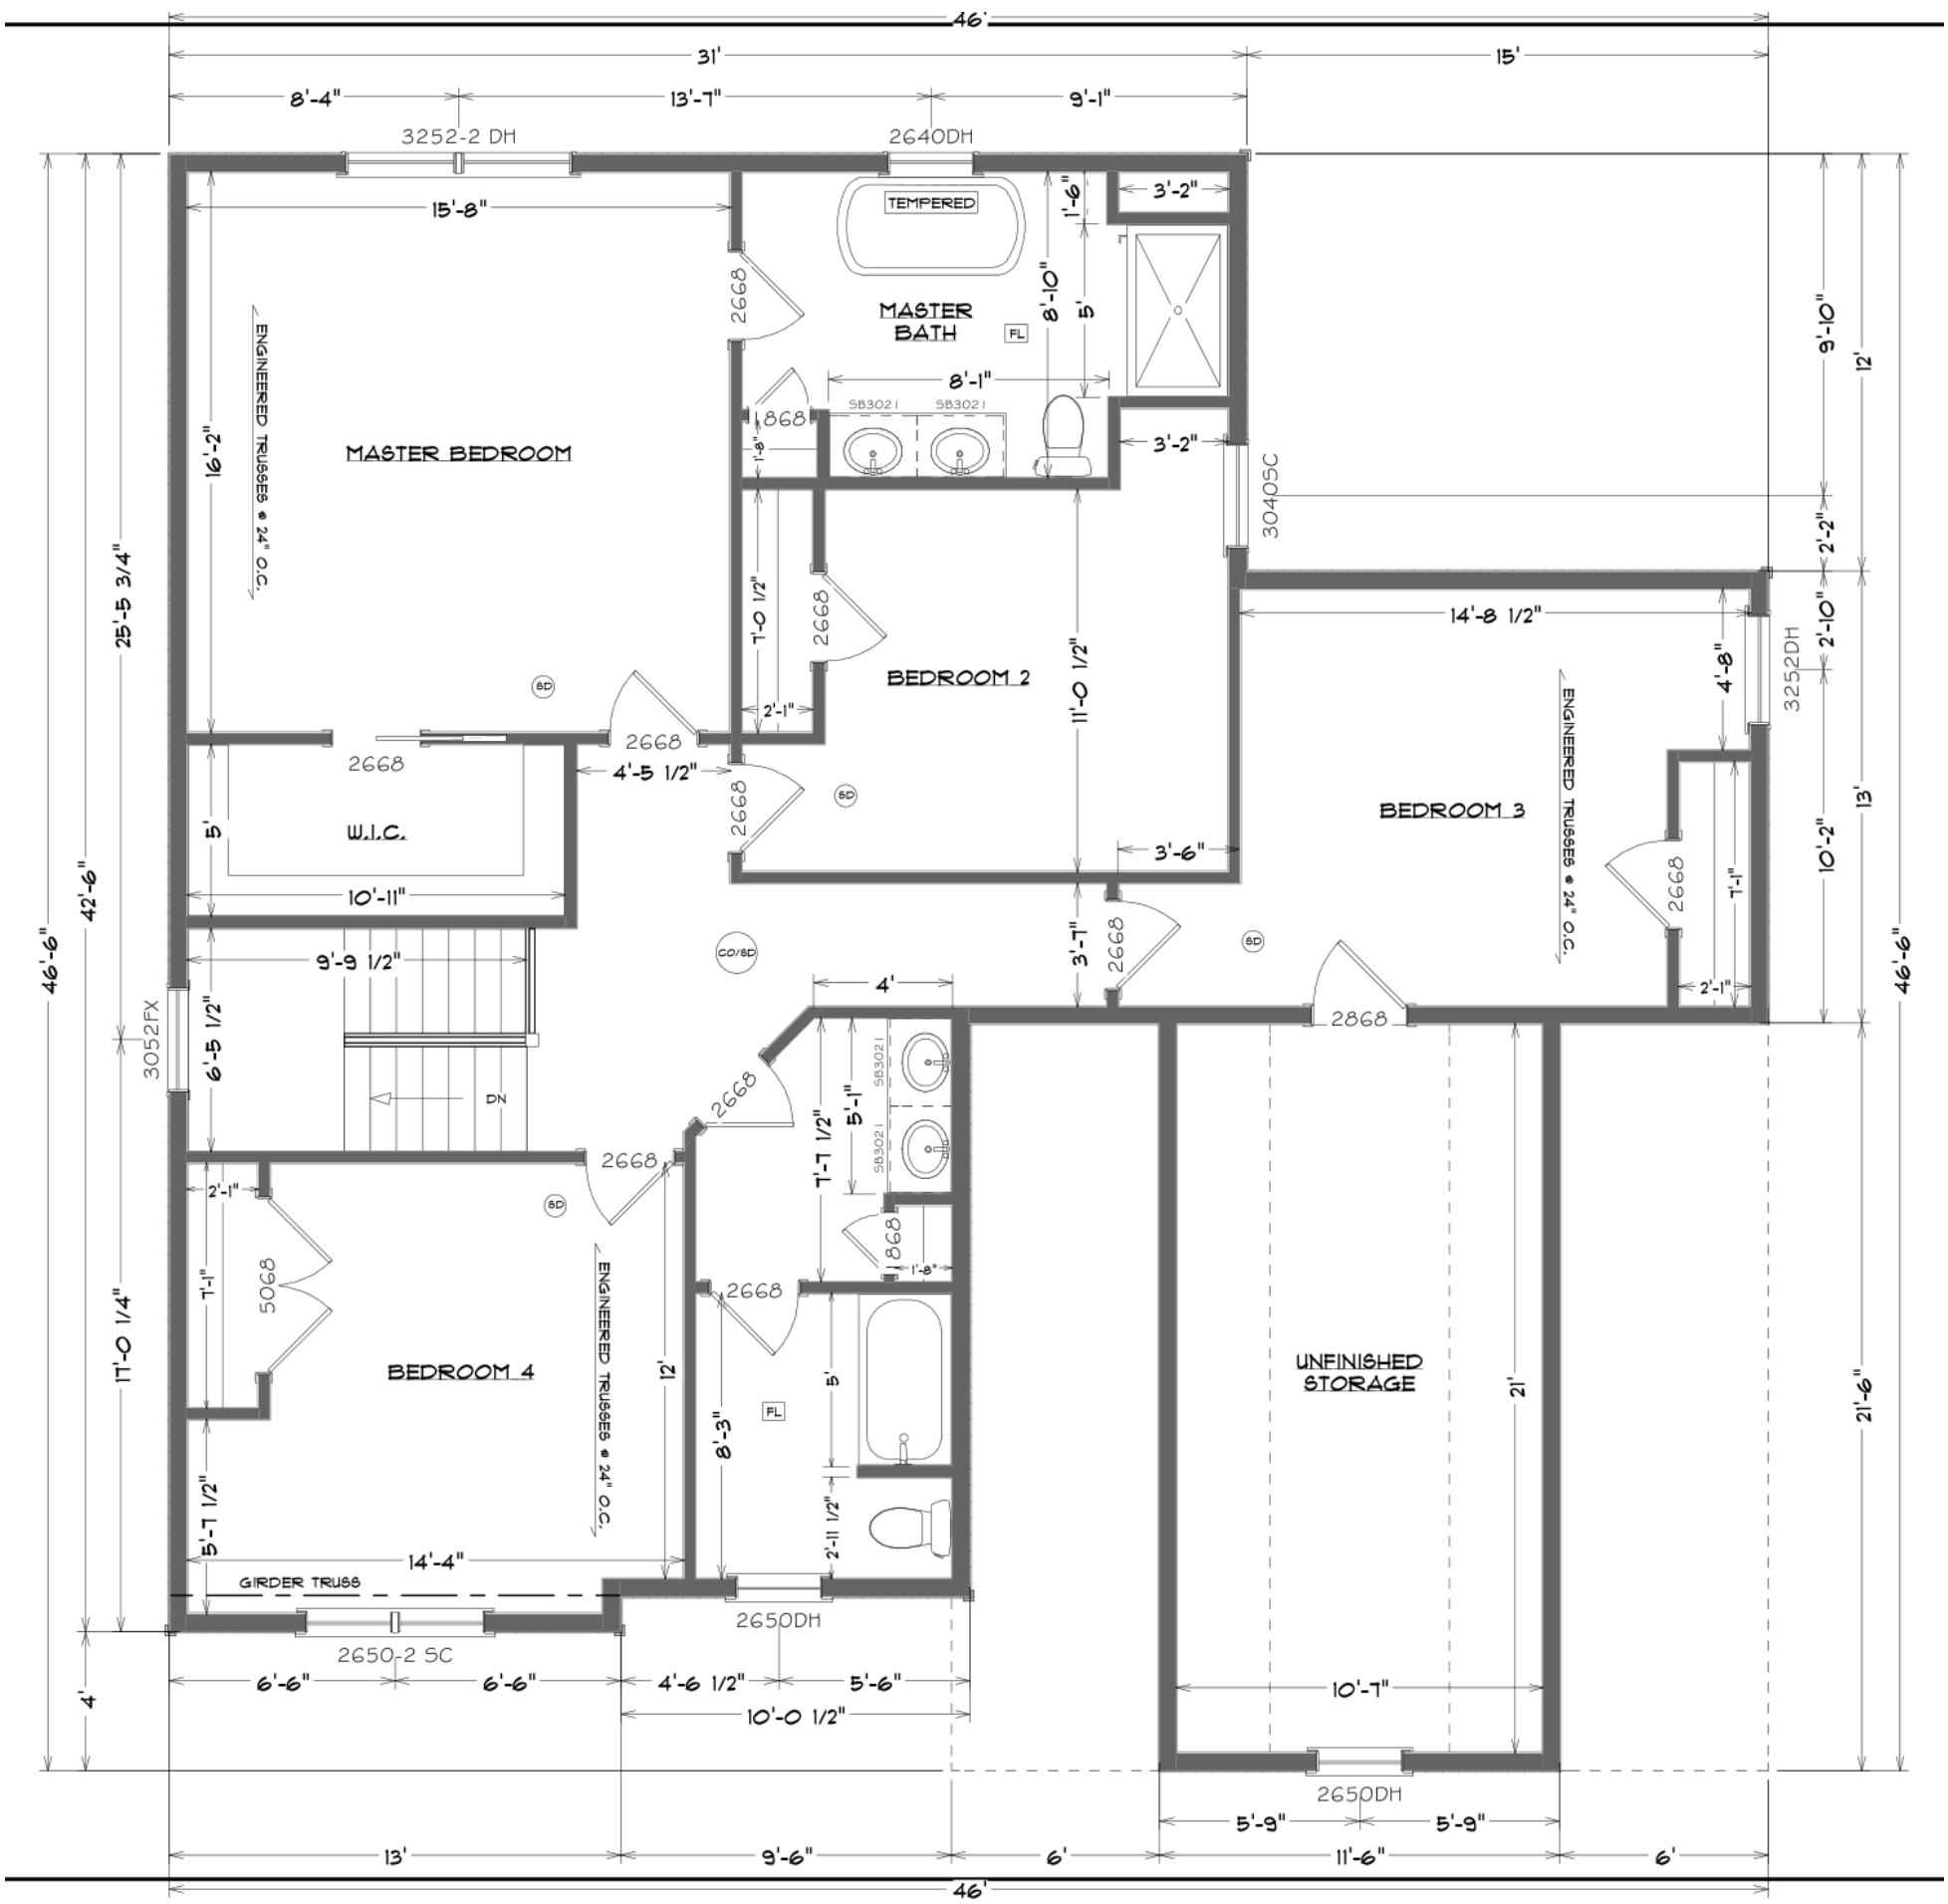

The Lexington Plan

Lower Level

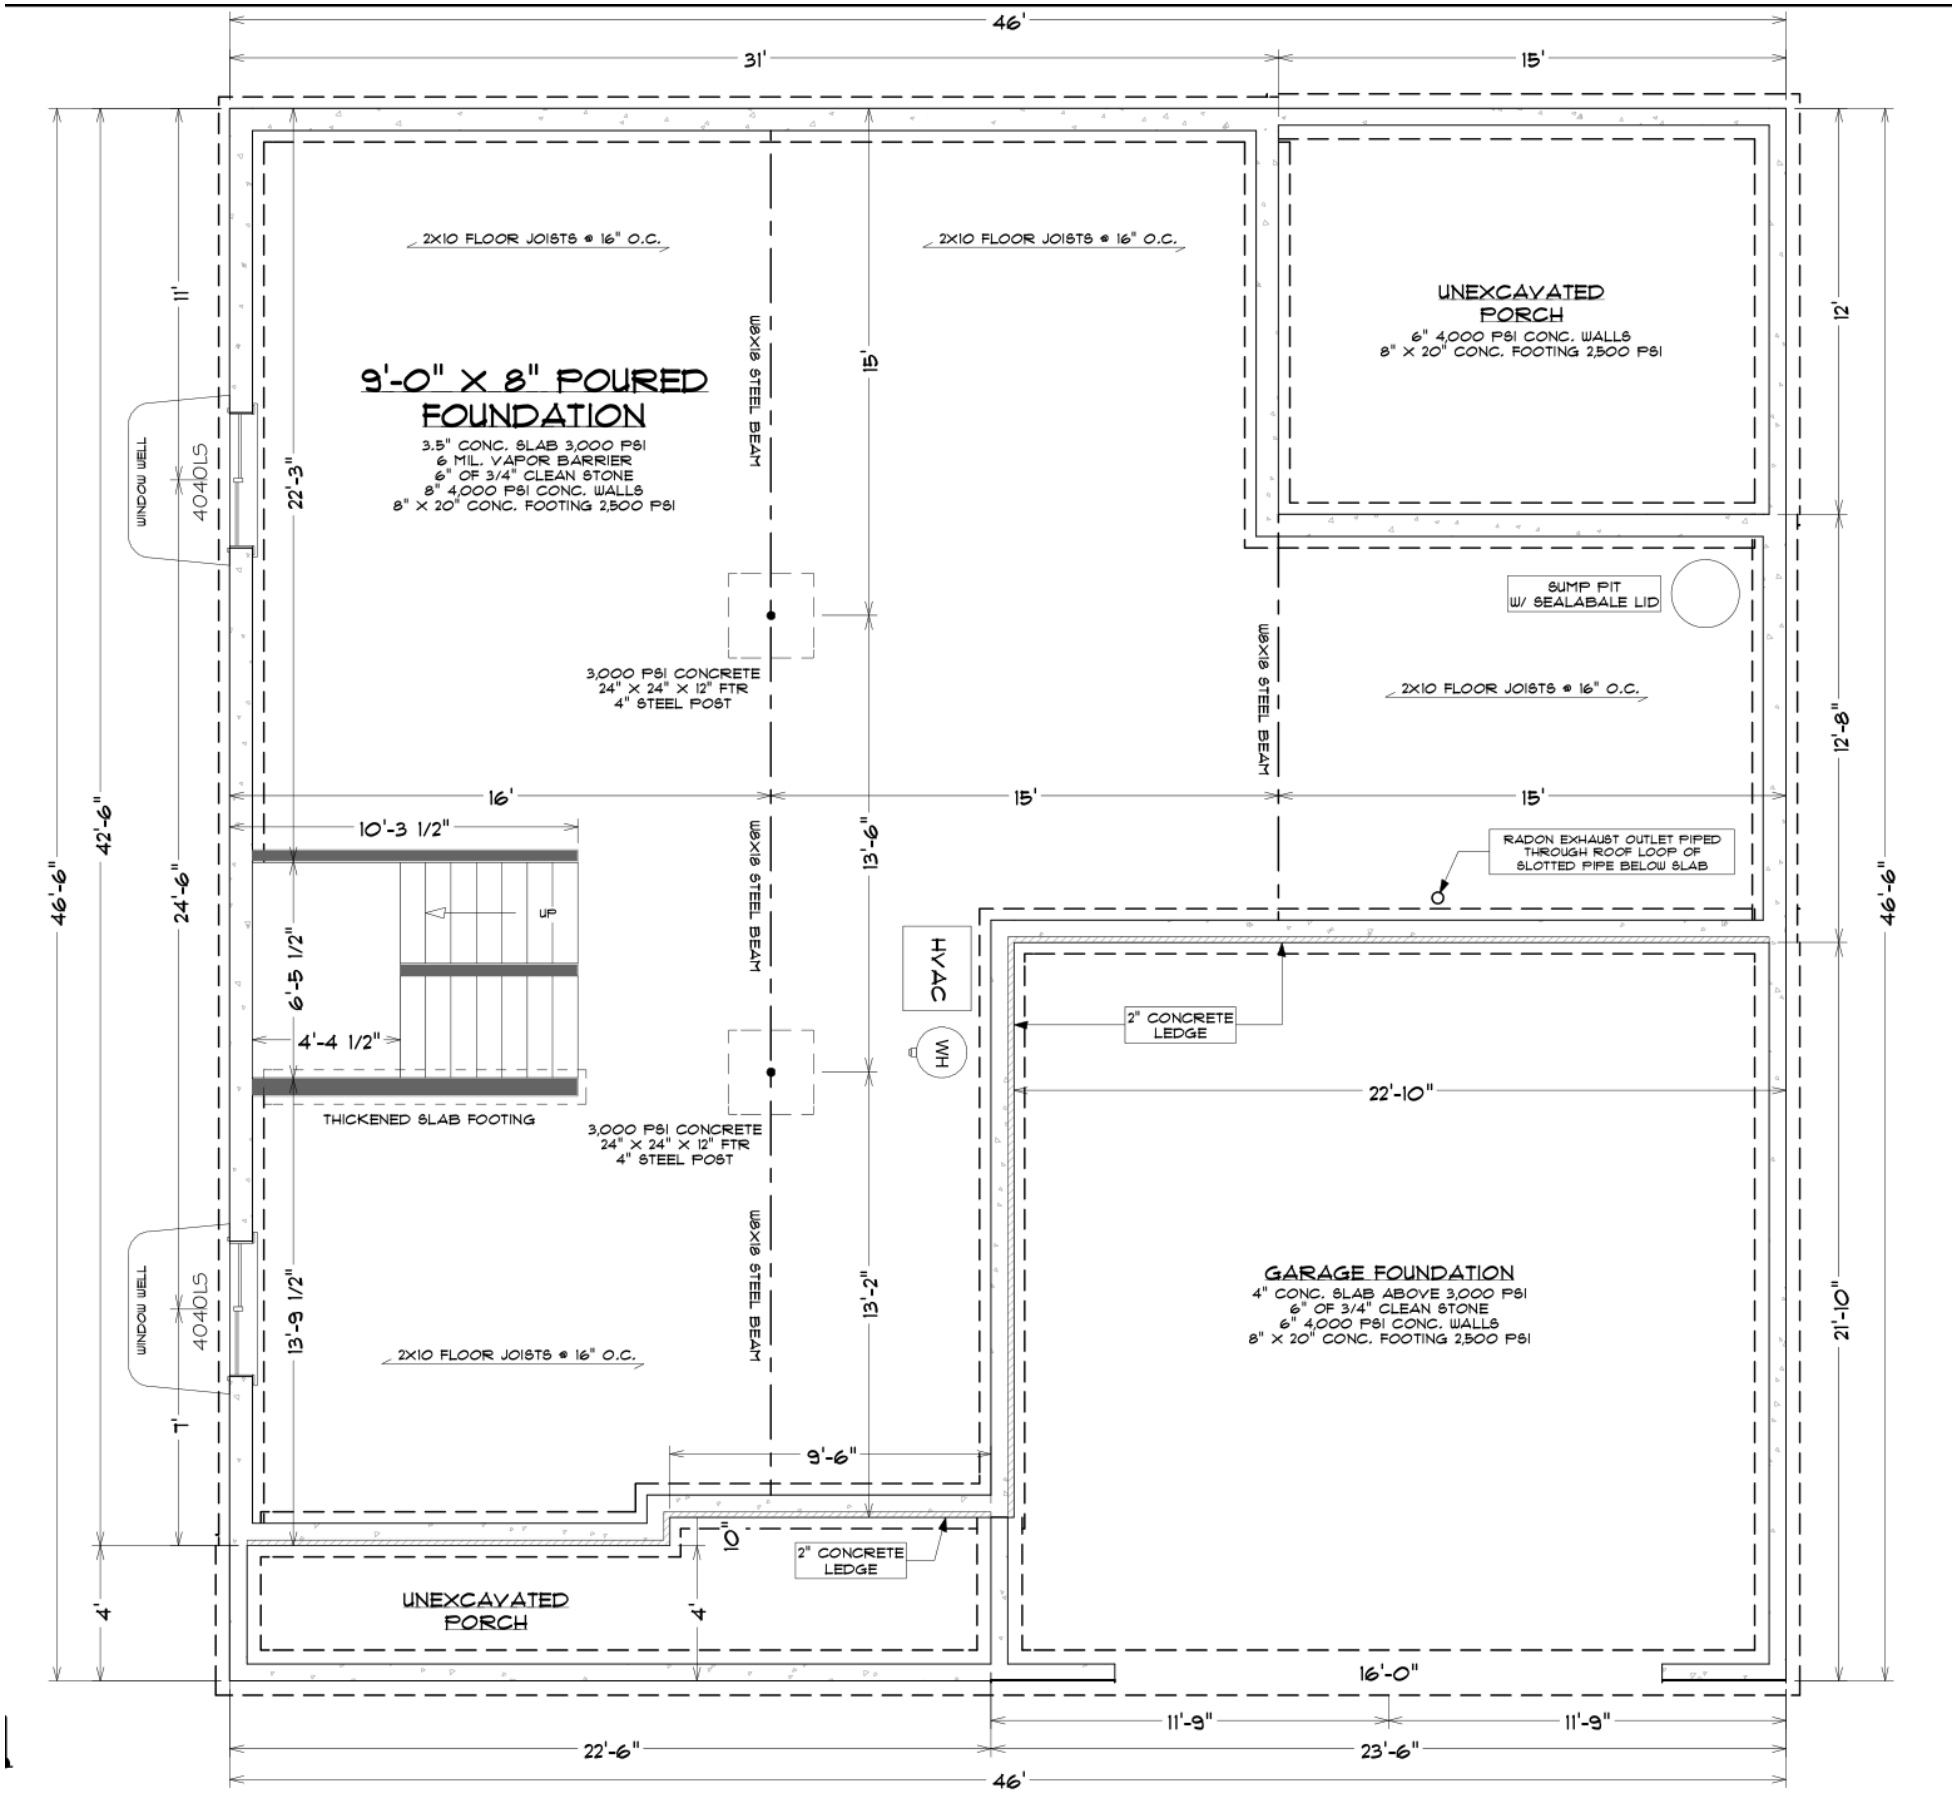

Foundation plan